
TANK DIMENSIONS

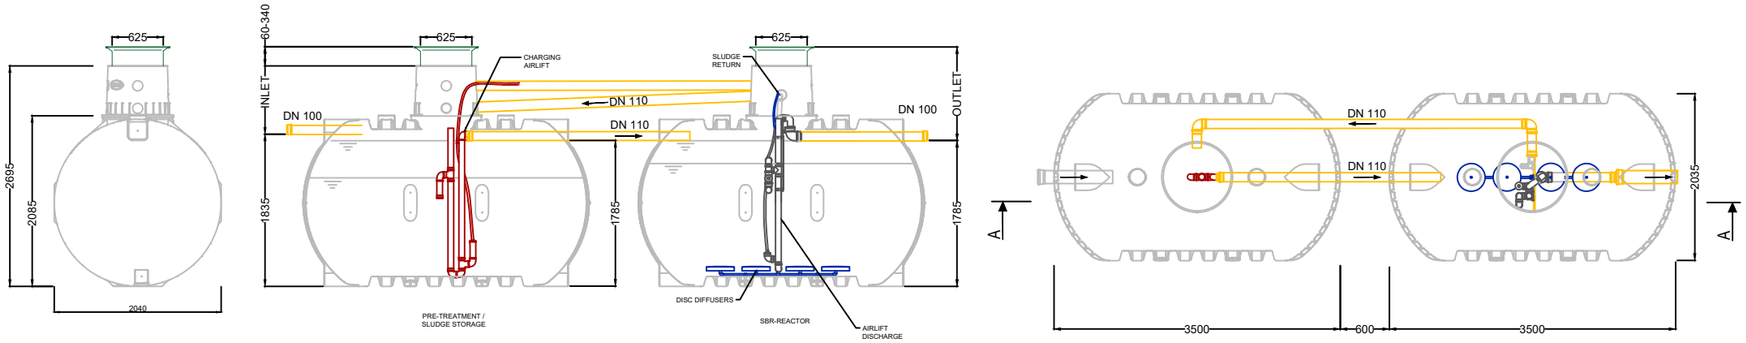

TANK DIMENSIONS

LENGTH	2x3500mm
WIDTH	2040mm
HEIGHT*	2085mm
LID	60-340mm
INLET	860mm + LID
OUTLET	910mm + LID

**WITHOUT DOME OR LID*

THIS DOCUMENT IS SUPPLIED IN STRICT CONFIDENCE AND MUST NOT BE LENT, REPRODUCED OR DISCLOSED TO ANY THIRD PARTY WITHOUT THE WRITTEN CONSENT OF GRAF UK LIMITED

DO NOT SCALE - IF IN DOUBT ASK

Notice: This drawing is issued only as a guideline and is an estimate of the materials required to construct the drainage system, it should not be used for construction purposes.

Graf UK Ltd makes no warranty or guarantee in relation to the suitability of any of the layout details shown on this drawing in relation to a particular scheme.

NOTES:-

1. All dimensions in mm, unless otherwise stated.
2. All dimensions are nominal and may vary within manufacturing tolerances.
3. All site temporary enabling works by others.
4. GRAF products to be installed in strict accordance with GRAF recommendations.
5. This drawing is intended for guidance only. Confirmation of the suitability for a particular project should be sought from the consulting engineers prior to final design or commencement of any construction works.

GRAF 35PE ONEADVANCED SPECIFICATION



Supply Information:

- *Pedestrian Loading lid (Mini) is part of the standard supply, all other lids are supplied upon request or unless otherwise specified.*
- *Tank Dome (Mini) is part of the standard supply,all other domes are supplied upon request or unless otherwise specified.*
- *Raised Outlet (RO) and Internal Pump Station (IPS) are possible but require specialist information.*
- *If opting for an Extension sleeve (1m), the sleeve can be cut into smaller sizes of 750mm or 500mm of working height.*

ONEADVANCED PACKAGE ADD ONS

(SEE PAGE 2 FOR CONTROL PANEL INFORMATION)

+B BUFFER

+C CARBON DOSING

+O PUMPED OUTLET

+H HYGIENE

+R REMOTE MONITORING

+D DENITRIFICATION

+P PHOSPHATE REMOVAL



COOLING FAN



WARNING LAMP



DOSING PUMP


Tank Accessories

Item	Diameter ø	Min. Height (mm)	Max. Height (mm)	Max. Loading (kg)*
Pedestrian Loading Lid (Mini)	ø 600mm	60mm	340mm	150kg
Pedestrian Loading Lid (Maxi)	ø 600mm	60mm	440mm	150kg
Vehicle Loading Lid	ø 625mm	60mm	440mm	3,500kg
Extension Sleeve (1m)	ø 670mm	500mm	1,000mm	
Extension Sleeve	ø 680mm	250mm		
Tank Dome (Maxi)	ø 650mm	610mm		
Tank Dome (Mini)	ø 650mm	285mm		
Tank Dome (Micro)	ø 650mm	90mm		


* Loading up to 12,000kg achievable (suitable cover to be provided by others)

** Tank Dome (Maxi) available with DN100 or DN150 connections


Pedestrian Loading Lid (Mini)

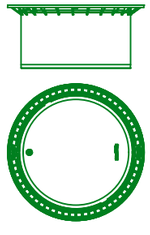

Pedestrian Loading Lid (Maxi)
Supplied as standard

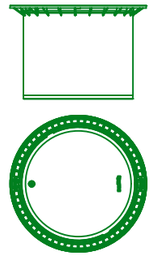

Vehicle Loading Lid

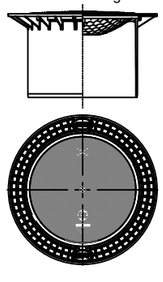


Extension Sleeve (1m)




Extension Sleeve



Tank Dome (Maxi)
Supplied as standard

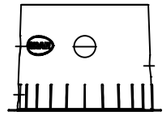

Tank Dome (Mini)

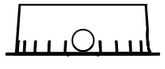

NOTE:- Tank accessory suitability may vary depending on project. Please contact Graf UK for sizing and support.

REV.	DESCRIPTION	BY	DATE
P0	LATEST REVISION	KS	18.06.2025

GRAF UK Limited

GRAF UK Limited. Regen House, Beaumont Road, Banbury, Oxfordshire. OX16 1RH

T: 01608 661500 F: 01295 211333

E: info@grafuk.co.uk www.grafuk.co.uk

DRAWN : KS DATE : 18.06.2025

CHECKED : DS SCALE : VARIOUS@A3

PROJECT

GRAF STANDARD DETAILS

DESCRIPTION


GRAF 35PE ONEADVANCED 2x8,500L CARAT S

DRAWING No.


35PE ONEADVANCED STANDARD DETAIL

REV. P0

35PE ONEADVANCED WITH INTERNAL CABINET

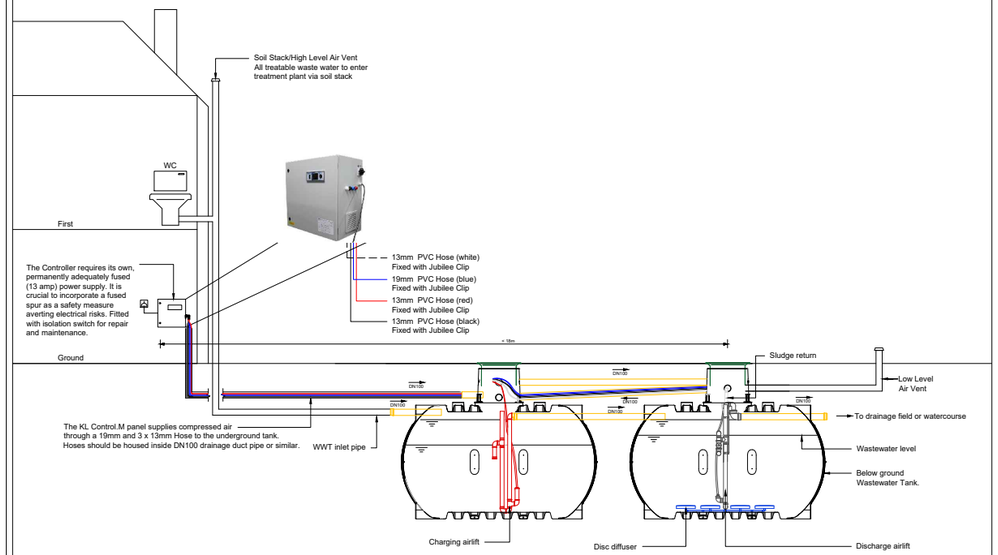

35PE ONEADVANCED WITH EXTERNAL CABINET

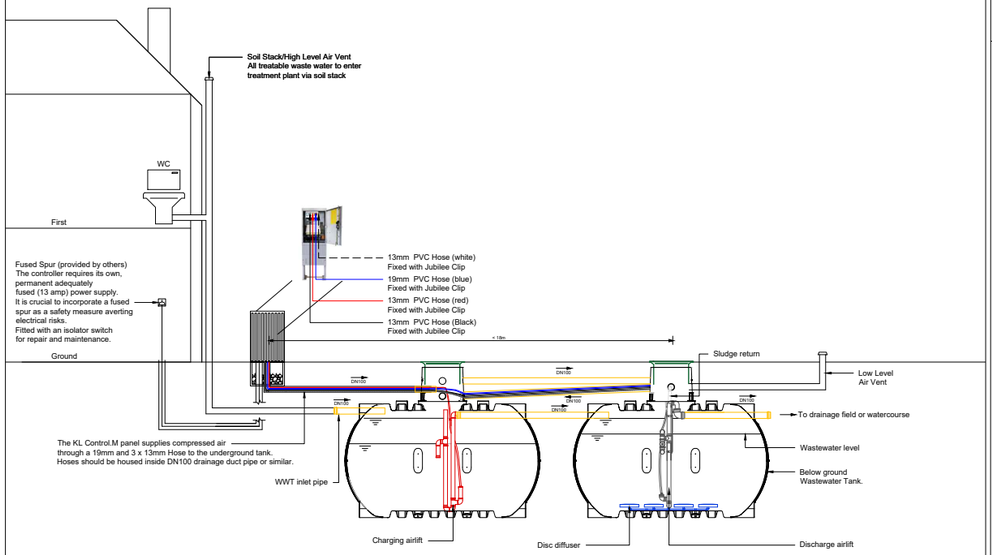

THIS DOCUMENT IS SUPPLIED IN STRICT CONFIDENCE AND MUST NOT BE LENT, REPRODUCED OR DISCLOSED TO ANY THIRD PARTY WITHOUT THE WRITTEN CONSENT OF GRAF UK LIMITED

DO NOT SCALE - IF IN DOUBT ASK

Notice: This drawing is issued only as a guideline and is an estimate of the materials required to construct the drainage system, it should not be used for construction purposes.

Graf UK Ltd makes no warranty or guarantee in relation to the suitability of any of the layout details shown on this drawing in relation to a particular scheme.

NOTES:-

1. All dimensions in mm, unless otherwise stated.
2. All dimensions are nominal and may vary within manufacturing tolerances.
3. All site temporary enabling works by others.
4. GRAF products to be installed in strict accordance with GRAF recommendations.
5. This drawing is intended for guidance only. Confirmation of the suitability for a particular project should be sought from the consulting engineers prior to final design or commencement of any construction works.

GRAF 35PE ONEADVANCED SPECIFICATION



CABINETS

INTERNAL STEEL CABINET TYPE 2 FOR KL CONTROL.M PANEL



EXTERNAL STEEL CABINET L FOR KL CONTROL M PANEL



COMPRESSOR

BECKER DT 4.16 COMPRESSOR



CONTROL PANEL

KL CONTROL M



SYSTEM HOSES

**PLEASE NOTE THAT HOSE COLOURS MAY VARY*



13MM CHARGING AIR LIFT



19MM AERATION



13MM DISCHARGING AIR LIFT



13MM SLUDGE RETURN

NOTE:- Tank accessory suitability may vary depending on project. Please contact Graf UK for sizing and support.

REV.	DESCRIPTION	BY	DATE
P0	LATEST REVISION	KS	18.06.2025

GRAF UK Limited
GRAF UK Limited. Regen House, Beaumont Road, Banbury, Oxfordshire. OX16 1RH
T: 01608 661500 F: 01295 211333
E: info@grafuk.co.uk www.grafuk.co.uk

DRAWN :	KS	DATE :	18.06.2025
CHECKED :	DS	SCALE :	VARIOUS@A3

PROJECT

GRAF STANDARD DETAILS

DESCRIPTION

GRAF 35PE ONEADVANCED 2x8,500L CARAT S

DRAWING No. 35PE ONEADVANCED STANDARD DETAIL

REV. P0

TRENCH DETAILS

FOR SUFFICIENT WORKING ROOM, THE BASE AREA OF THE TRENCH MUST EXCEED THE DIMENSIONS OF THE TANK BY 500mm ON ALL SIDES.

MINIMUM DISTANCE FROM SOLID STRUCTURES TO BE 1000mm.

THE TRENCH EMBANKMENT MUST BE DESIGNED SO SLIPPAGE OR COLLAPSE OF THE EMBANKMENT WALL IS NOT TO BE ANTICIPATED.


THE CONSTRUCTION SITE MUST BE HORIZONTAL AND PLANE AND MUST GUARANTEE SUFFICIENT LOAD-BEARING CAPACITY.

THE DEPTH OF THE TRENCH MUST BE DIMENSIONED SO THAT THE MAXIMUM COVER ABOVE THE TANK IS NOT EXCEEDED (SEE BELOW DETAILS).

THE TANK AND ANY OTHER COMPONENTS THAT CARRY WATER MUST BE INSTALLED IN A FROST-FREE AREA. THE FROST-FREE DEPTH IS USUALLY APPROX. 600mm-800mm. EXACT DEPTHS CAN BE OBTAINED FROM THE RESPONSIBLY AUTHORITY.

A 150mm-200mm COMPACTED LAYER OF 8-16mm ROUND GRAIN GRAVEL IS INSTALLED AT THE BASE OF THE EXCAVATION.


MINIMUM & MAXIMUM COVER

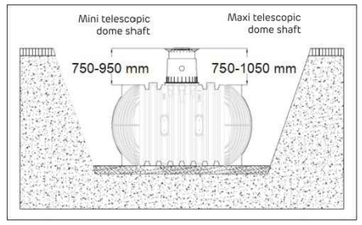

MINIMUM COVER IN A LANDSCAPED AREA TO BE 750mm FROM SHOULDER OF TANK.


MAXIMUM COVER IN A LANDSCAPED AREA TO BE 2000mm FROM SHOULDER OF TANK.

SLOPE/EMBANKMENT INSTALLATIONS

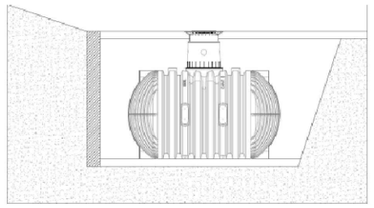

IF THE TANK IS TO BE INSTALLED IN THE IMMEDIATE VICINITY (<5m) OF A SLOPE OR EMBANKMENT, A STATICALLY CALCULATED RETAINING WALL MUST BE ERECTED TO ABSORB ANY ADDITIONAL LOADING FROM THE SOIL. THE WALL MUST EXCEED THE DIMENSIONS OF THE TANK BY AT LEAST 500mm IN ALL DIRECTIONS AND MUST BE LOCATED AT LEAST 1000mm AWAY FROM THE TANK.

GROUNDWATER INSTALLATIONS

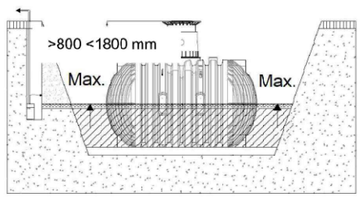

TO MAINTAIN THE DESIRED TANK DEPTH, ENSURE PROPER DRAINAGE IS APPLIED IN AREAS WITH GROUND WATER AND IMPERMEABLE SOIL. USING A DRAINAGE LINE ENDING IN WITH A CHAMBER AND AN IMMERSION PUMP TO PUMP EXCESS WATER AWAY FROM THE SITE. REGULARLY INSPECT THE PUMP FOR OPTIMAL FUNCTIONALITY. IF IT IS EXPECTED THAT THE TANK MAY SINK LOWER, ADEQUATE DRAINAGE MUST BE ENSURED.


TANK SIZE	8,500L	10,000L	13,000L
IMMERSION DEPTH	1042,50mm	1142,50mm	1232,50mm

MINIMUM COVER TO BE 800mm FROM SHOULDER OF TANK IN AREAS WITH GROUNDWATER.


MAXIMUM COVER TO BE 1800mm FROM SHOULDER OF TANK IN AREAS WITH GROUNDWATER.

INSERTION & FILLING

THE TANK MUST BE INSERTED, IMPACT-FREE, INTO THE PREPARED TRENCH USING SUITABLE EQUIPMENT.
THE TANK IS FILLED WITH 25cm WATER BEFORE BACKFILLING.
THE 8-16mm ROUND GRAIN GRAVEL IS BACKFILLED IN LAYERS OF MAX. 400mm STEPS AND IS TO BE WELL COMPACTED WITH A MANUAL TAMPER.
MECHANICAL COMPACTION MACHINES ARE NOT TO BE USED UNDER ANY CIRCUMSTANCES.
SURROUND MUST BE AT LEAST 500mm ON ALL SIDES OF THE TANK.

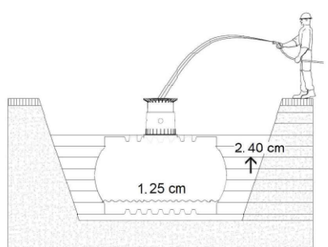


VEHICLE LOADING CONDITIONS

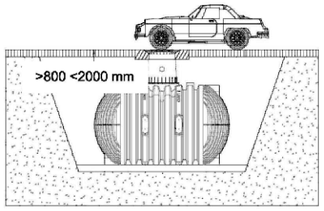

FOR LOADINGS OF UP TO 3,500KG IN TRAFFICKED AREAS WITH NO GROUNDWATER, THERE MUST BE;


MINIMUM COVER OF 800mm FROM THE SHOULDER OF THE TANK, AND

MAXIMUM COVER OF 1500mm FROM THE SHOULDER OF THE TANK.

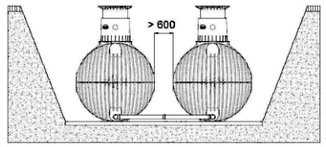

TWO OR MORE TANKS ARE CONNECTED VIA THE ASSEMBLY SURFACES USING GRAF SEALS AND BASIC PIPES (TO BE PROVIDED ON-SITE).

THE OPENINGS MUST BE DRILLED TO THE CORRESPONDING SIZE USING ONLY GRAF SPECIAL CROWN BITS. IT IS ESSENTIAL TO ENSURE A MINIMUM GAP OF 600MM BETWEEN THE TANKS. THE PIPES MUST PROJECT 100-150MM INTO THE TANKS.

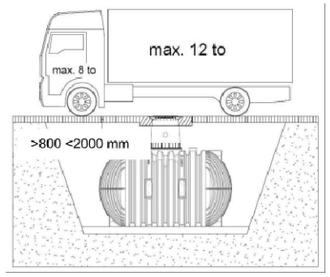


FOR LOADINGS OF MORE THAN 3,500KG AND UP TO 12,000KG IN AREAS OF NO GROUNDWATER, THERE MUST BE;

MINIMUM COVER OF 800mm FROM THE SHOULDER OF THE TANK,

MAXIMUM COVER OF 2000mm FROM THE SHOULDER OF THE TANK, AND


SUITABLE MANHOLE COVER & FRAME (PROVIDED BY OTHERS).

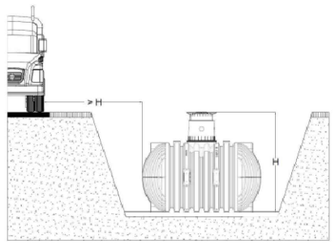

FOR INSTALLATIONS ADJACENT TO SURFACES USED BY VEHICLES OF OVER 12,000KG, THE TANK MUST BE INSTALLED AT A DISTANCE FROM THE ROAD SURFACE THAT IT AT LEAST THE DEPTH OF THE TRENCH.

PIPE CONNECTIONS

ALL PIPE CONNECTIONS MUST BE INSTALLED WITH A FALL OF AT LEAST 1% IN THE DIRECTION OF FLOW (POSSIBLE, SUBSEQUENT SETTLING MUST BE TAKEN INTO ACCOUNT).
IF THE TANK OVERFLOW IS CONNECTED TO A PUBLIC SEWER, THIS MUST BE PROTECTED AGAINST REFLUX BY MEANS OF A LIFTING STATION OR REFLUX SEAL IN ACCORDANCE WITH DIN 1986.
ALL SUCTION, PRESSURE & CONTROL LINES MUST BE INSTALLED IN AN EMPTY PIPE / DUCT AND AS STRAIGHT AS POSSIBLE.
ANY NECESSARY BENDS MUST BE FORMED IN 30 DEGREE MOULDED SECTIONS.
IMPORTANT: THE EMPTY PIPE / DUCT MUST BE CONNECTED TO AN APERTURE **ABOVE** THE MAX. WATER LEVEL.

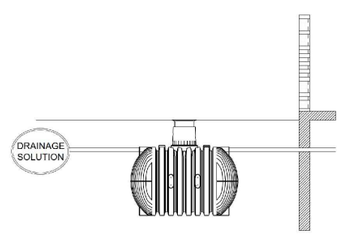

PLEASE REFER TO TANK INSTALLATION GUIDE FOR DETAILS ON; SAFETY, PRODUCT FEATURES, IDENTIFICATION OBLIGATIONS, TECHNICAL DATA, TANK STRUCTURE, TANK ASSEMBLY & SERVICING AND INSPECTION.

THIS DOCUMENT IS SUPPLIED IN STRICT CONFIDENCE AND MUST NOT BE LENT, REPRODUCED OR DISCLOSED TO ANY THIRD PARTY WITHOUT THE WRITTEN CONSENT OF GRAF UK LIMITED

DO NOT SCALE - IF IN DOUBT ASK

Notice: This drawing is issued only as a guideline and is an estimate of the materials required to construct the drainage system, it should not be used for construction purposes.

Graf UK Ltd makes no warranty or guarantee in relation to the suitability of any of the layout details shown on this drawing in relation to a particular scheme.

NOTES:-

1. All dimensions in mm, unless otherwise stated.
2. All dimensions are nominal and may vary within manufacturing tolerances.
3. All site temporary enabling works by others.
4. GRAF products to be installed in strict accordance with GRAF recommendations.
5. This drawing is intended for guidance only. Confirmation of the suitability for a particular project should be sought from the consulting engineers prior to final design or commencement of any construction works.

GRAF 35PE ONEADVANCED INSTALLATION



REV.	DESCRIPTION	BY	DATE
P0	LATEST REVISION	KS	18.06.2025

GRAF UK Limited
GRAF UK Limited. Regen House, Beaumont Road, Banbury, Oxfordshire. OX16 1RH
T: 01608 661500 F: 01295 211333
E: info@grafuk.co.uk www.grafuk.co.uk

DRAWN : KS DATE : 18.06.2025
CHECKED : DS SCALE : VARIOUS@A3

PROJECT
GRAF STANDARD DETAILS

DESCRIPTION
GRAF 35PE ONEADVANCED 2x8,500L CARAT S

DRAWING No.
35PE ONEADVANCED STANDARD DETAIL

REV.
P0